


Name of work: Improvements to roads and drains at Jakkur Gramatana in ward no.07, Byatarayanapura

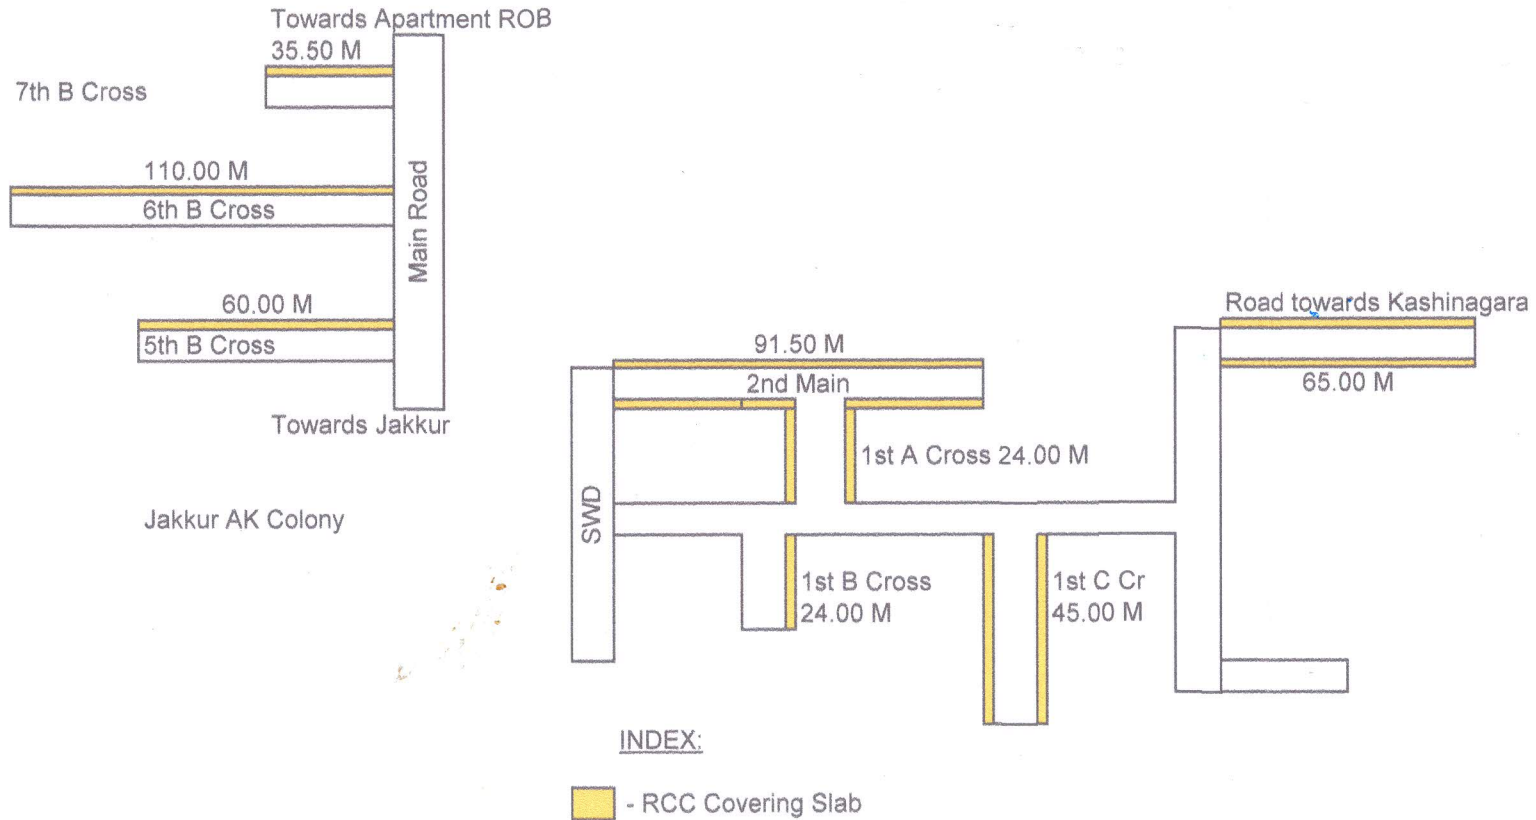

Asst. Eng. N.D
Assistant Engineer
Ward No. 07

[Signature]
Assistant Executive Engineer
Kodigehalli Sub Division